Deutsches Institut für Bautechnik DIBt

Types of plan

Walking line is exemplified, position may be chosen freely within the walking zone,
Walking zone is 20 % of the clear width of the stair in the middle of the stair

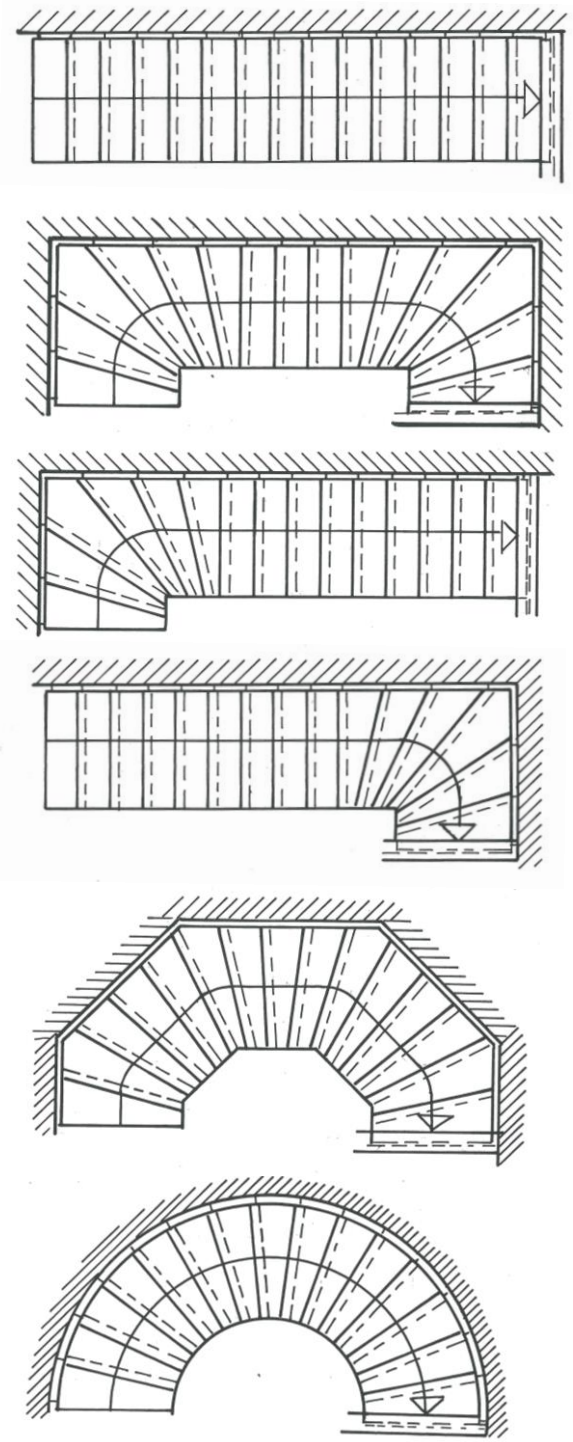

⊗ Additional supports for vertical loads according to technical documentation

Construction

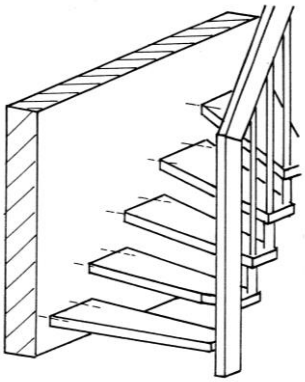

Between the steps may be arranged an additional riser (according to technical documentation and Annex A2)

RCD – System Stair 45 mm	Annex A1
Product and intended use	

electronic copy of the eta by dibt: eta-06/0178